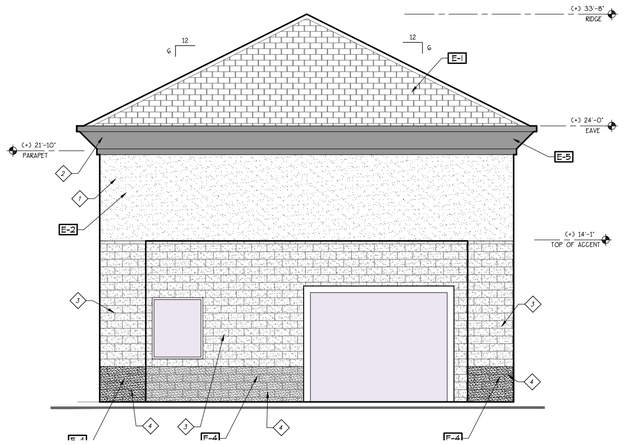

EAST ELEVATION

SCALE: 3/16"=1'-0"

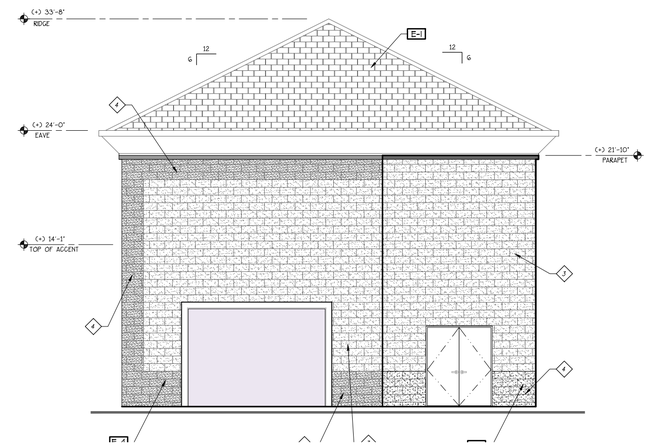

WEST ELEVATION

SCALE: 3/16"=1'-0"

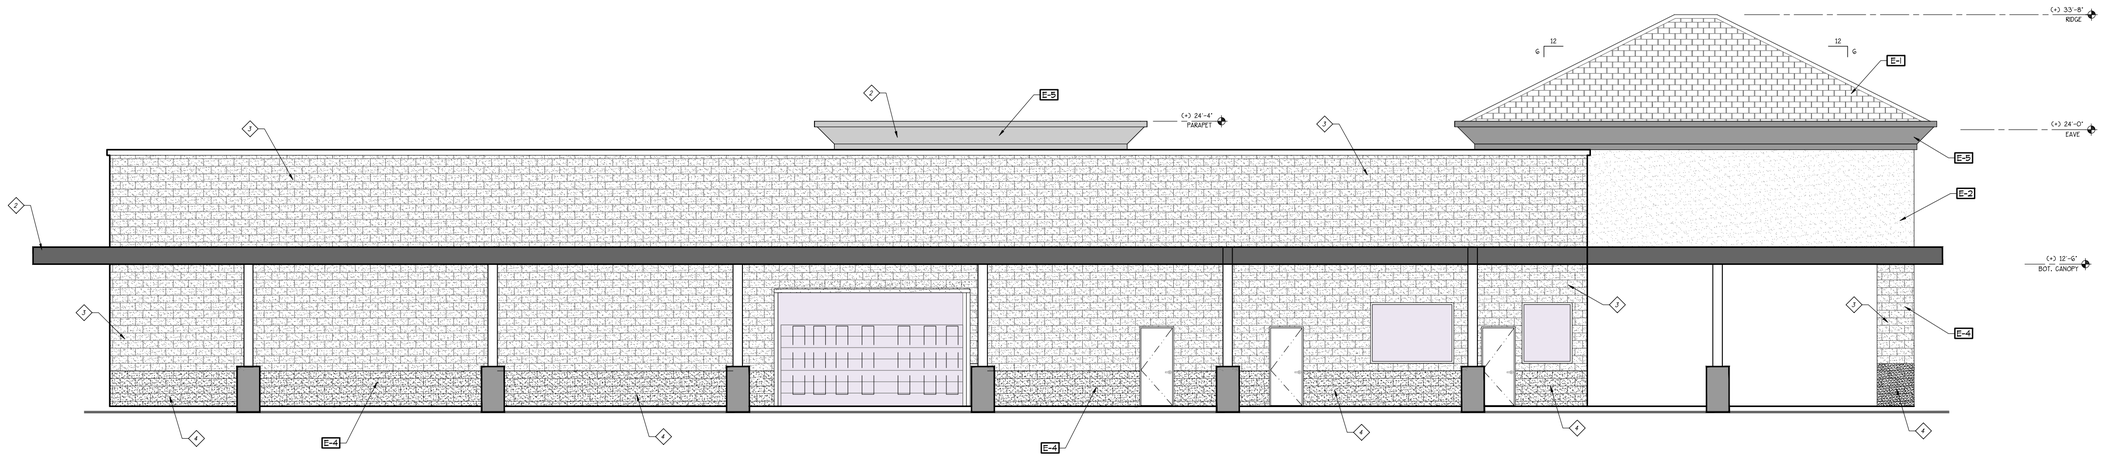

SOUTH ELEVATION

SCALE: 3/16"=1'-0"

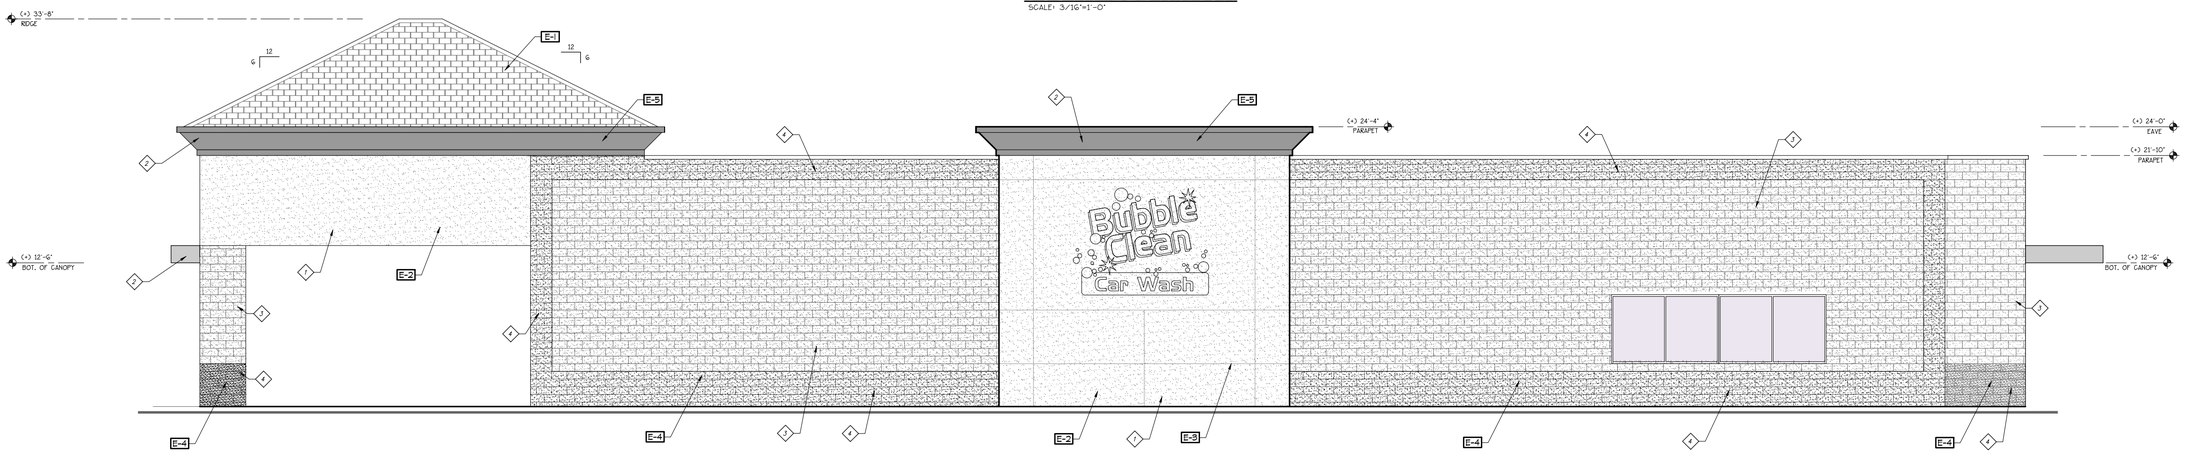

NORTH ELEVATION

SCALE: 3/16"=1'-0"

EXTERIOR COLOR KEYNOTES

1. PPG #1095-1 PARCHMENT
2. PPG #1095-4 GOLDEN ECRU
3. BLOCKLITE NATURAL "P"
4. BLOCKLITE A-86R

EXTERIOR ELEVATIONS KEYNOTES

E-1	TILE ROOF (EAGLE- SLATE 202BL CONCORD BLEND) OVER 30# FELT OVER PLYWOOD ROOF SHEATHING. INSTALL ROOFING PER MANUF. SPECIFICATIONS.
E-2	7/8" THK. CEMENT PLASTER FINISH O/ WIRE MTL. LATH O/ W.P. BUILDING PAPER (PER CBC SECTION 25.2.1) (PROVIDED 3.4# HIGH RIB MTL. LATH AT BOTTOM OF SOFFITS.) SUBMIT SAMPLE TO ARCHITECT FOR APPROVAL.
E-3	CONTROL JOINT (TYP. AS SHOWN) - SEE DETAIL
E-4	CONCRETE MASONRY WALL- SPLITFACE
E-5	BUILT-UP PLASTER TRIM
E-6	DECORATIVE FOAM TRIM
E-7	STONE VENEER - YUKON MOUNTAIN LEDGE
E-8	DECORATIVE LIGHT FIXTURE - OWNER TO SELECT.

JEFF CAZALY ARCHITECT
735 W. ALLUVIAL SUITE 104
FRESNO, CA. 93711
COMMERCIAL AND INDUSTRIAL DESIGN
jeff@jcazalyconsulting.com Tel (559) 291-1889 Fax: (559) 291-1882

PROJECT :

NEW GAS SATATION AND CAR WASH FOR:
HERNDON BRAWLEY CHEVRON
HERNDON AVE. & BRAWLEY AVE.
A.P.N. 507-003-12ST
CITY OF FRESNO CALIFORNIA

CONSULTANTS:

SHEET CONTENTS :
EXTERIOR ELEVATIONS CAR WASH

REVISED :

JOB NUMBER : 2014_027

LICENSED ARCHITECT
JEFFRY A. CAZALY
No. C-24460
RENEWAL DATE 8-31-15
STATE OF CALIFORNIA

Designed By :	Scale : As noted
Drawn By : KCS	
Checked By :	
Reviewed By : JAC	A3.1
Date : 4-30-14	Sheet of