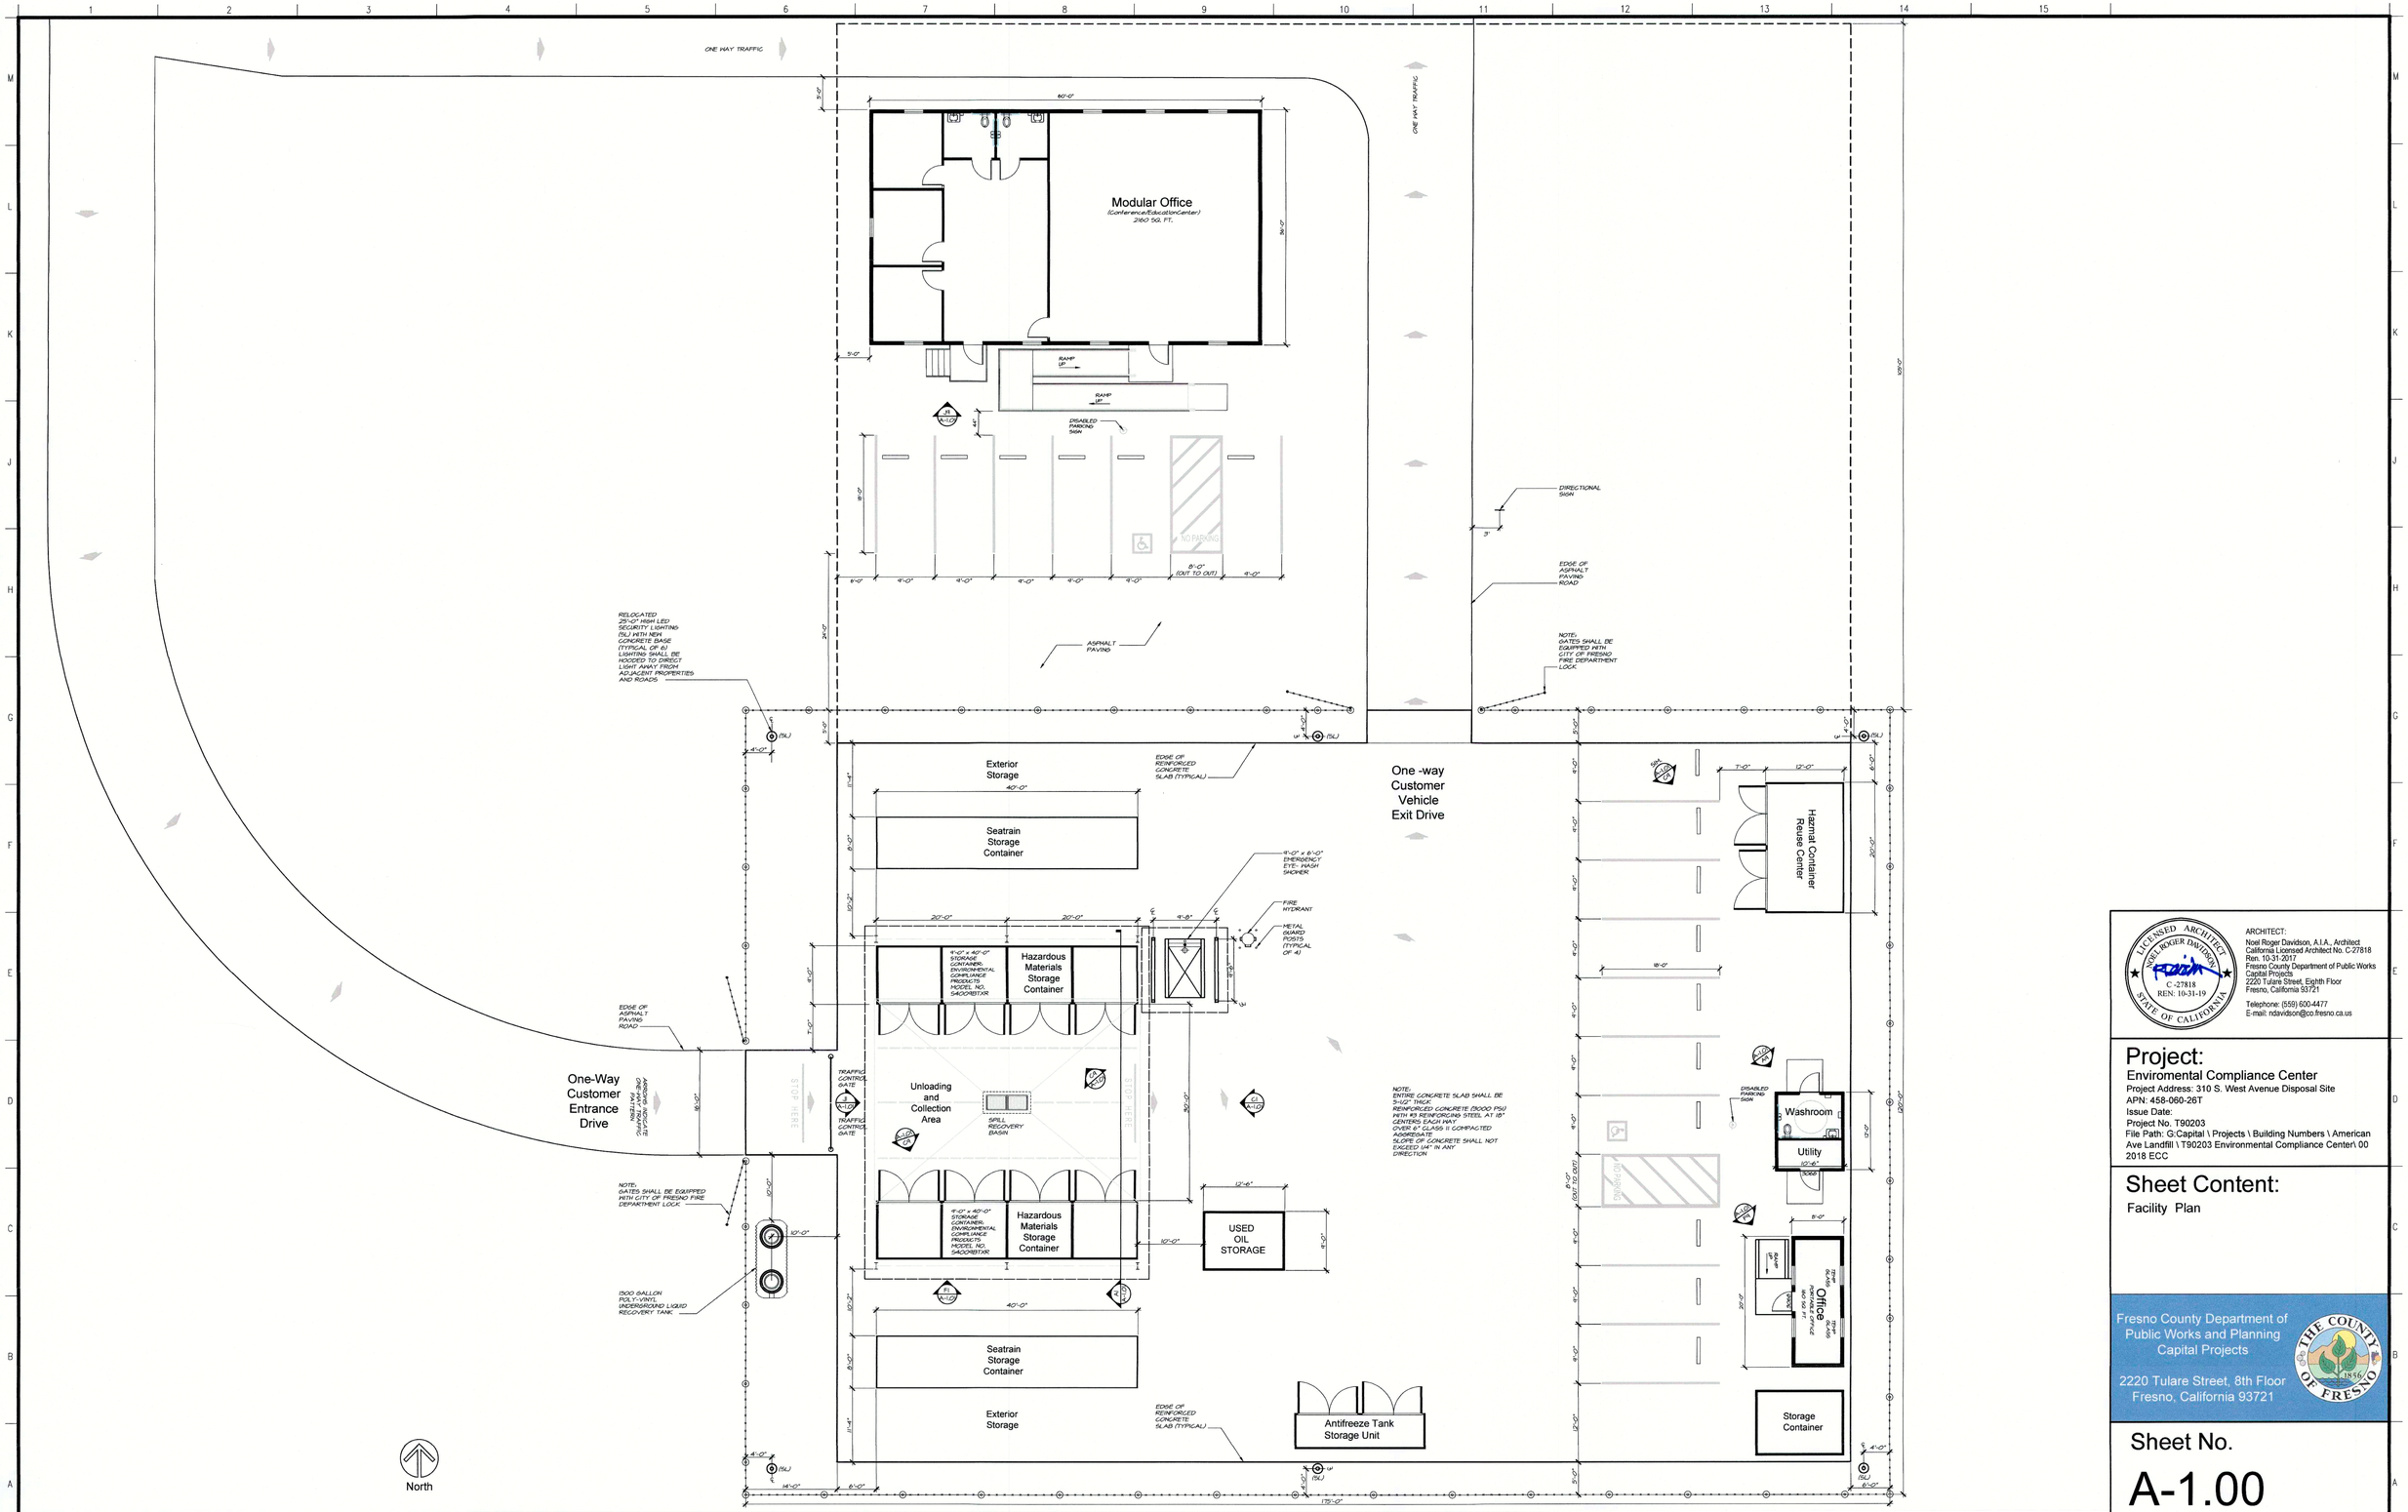

A1 Facility Plan
Scale:3/32" = 1'-0"

LICENSED ARCHITECT NOEL ROGER DAVIDSON C-27818 REN: 10-31-19 STATE OF CALIFORNIA

ARCHITECT:
Noel Roger Davidson, A.I.A., Architect
California Licensed Architect No. C-27818
Ren. 10-31-2017
Fresno County Department of Public Works Capital Projects
2220 Tulare Street, Eighth Floor
Fresno, California 93721
Telephone: (559) 600-4477
E-mail: ndavidson@co.fresno.ca.us

Project:

Enviromental Compliance Center
Project Address: 310 S. West Avenue Disposal Site
APN: 458-060-26T
Issue Date:
Project No. T90203
File Path: G:Capital \ Projects \ Building Numbers \ American Ave Landfill \ T90203 Environmental Compliance Center\ 00 2018 ECC

Sheet Content:

Facility Plan

Fresno County Department of Public Works and Planning
Capital Projects
2220 Tulare Street, 8th Floor
Fresno, California 93721

Sheet No.

A-1.00